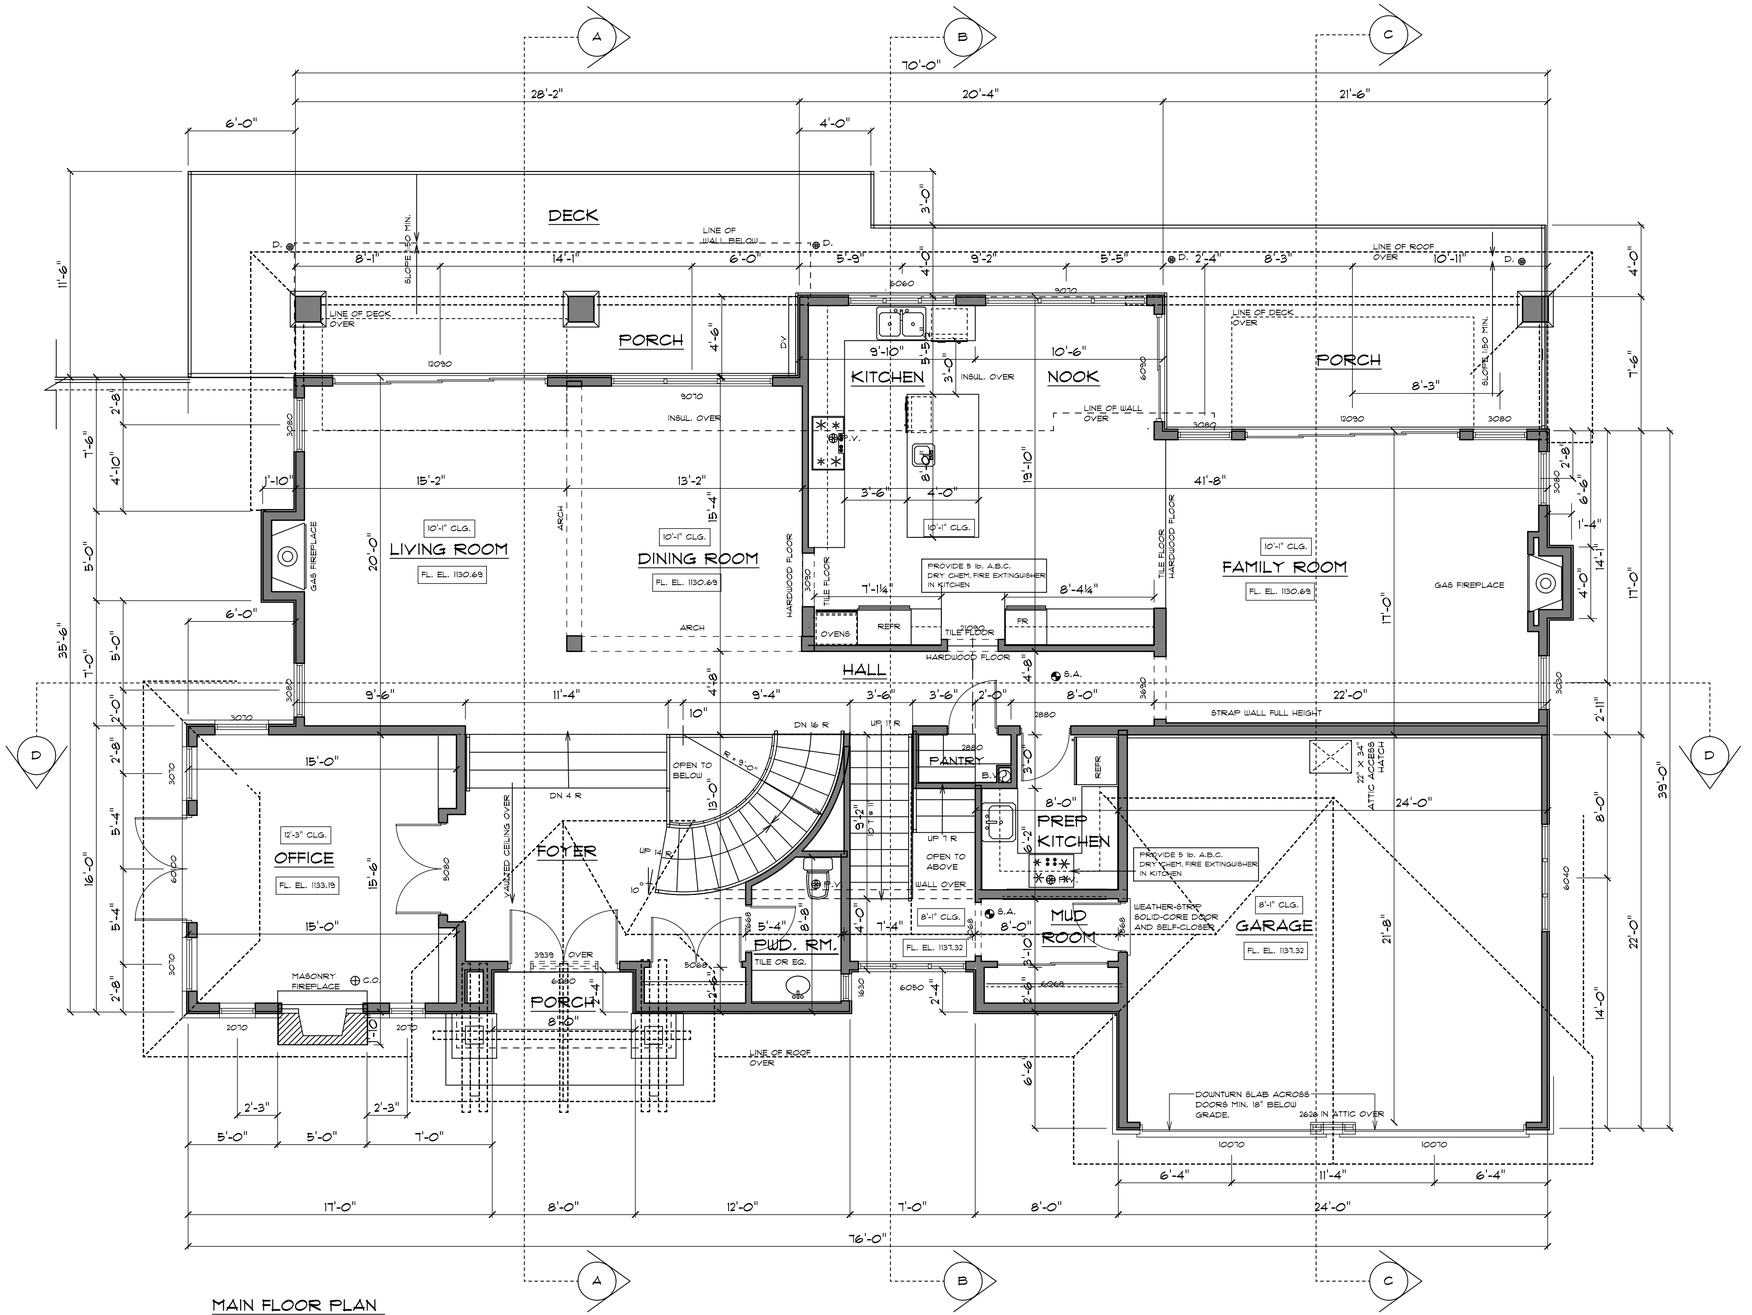

MAIN FLOOR PLAN

2184 S.F.
540 S.F. - GARAGE
3545 SITE COVERAGE

LEGEND:
P.V. - POWER VENT
S.A. - SMOKE ALARM
B.V. - CLASS 'B' VENT
J.L. - JOIST LEDGE
B.P. - BEAM POCKET
F.EXT. - FIRE EXTINGUISHER
C.V. - 12" x 12" CRAWL SPACE VENT
R.V. - ROOF VENT
D.V. - DECK/VENT
R.G.V. - RIDGE VENT
D. - DECK DRAIN
S.C. - OVERFLOW SCUPPER

NOTES:
S.G. - SAFETY GLASS
TR.O. - TRANSOM OVER
P.T. - PRESSURE TREATED LUMBER
D.J. - DOUBLE JOIST
T.J. - TRIPLE JOIST

NO.	DESCRIPTION	DATE	BY
3	REV. LOWER FL. FAM. F.P.	15/08/05	DP
2	REVISED KITCHEN	01/20/5/05	DP
1	BLDG. PERMIT APPL.	07/04/05	DP

REVISION

CONTRACTOR TO CHECK AND VERIFY ALL DIMENSIONS AND CONDITIONS ON THE PLAN AND THE JOB SITE PRIOR TO THE COMMENCEMENT OF CONSTRUCTION. ANY ERRORS OR OMISSIONS ON THE DRAWINGS SHALL BE REPORTED TO THE DESIGNER.
THE CONTRACTOR IS RESPONSIBLE FOR ALL COSTS INCURRED TO CORRECT ANY CONSTRUCTION THROUGH ERRORS OR OMISSIONS ON THE DRAWINGS OR CONSTRUCTION NOT IN ACCORDANCE WITH THE DRAWINGS AND SPECIFICATIONS AFTER BUILDING PERMIT IS ISSUED.
DRAWINGS AND SPECIFICATIONS AS INSTRUMENTS OF SERVICE ARE AND SHALL REMAIN THE PROPERTY OF THE DESIGNER. NO PLAN OR PART THEREOF SHALL BE COPIED, REPRODUCED OR ASSIGNED TO ANY PERSON OR USED ON ANY PROJECT OTHER THAN THE SPECIFIC PROJECT FOR WHICH THEY HAVE BEEN PREPARED WITHOUT THE WRITTEN CONSENT OF THE DESIGNER.
PLANS OR SPECIFICATIONS AFTER BUILDING PERMIT IS ISSUED, OWNER OR CONTRACTOR THROUGH ERRORS OR OMISSIONS ON THE DRAWINGS OR CONSTRUCTION NOT IN ACCORDANCE WITH THE DRAWINGS AND SPECIFICATIONS AS INSTRUMENTS OF SERVICE ARE AND SHALL REMAIN THE PROPERTY OF THE DESIGNER. NO PLAN OR PART THEREOF SHALL BE COPIED, REPRODUCED OR ASSIGNED TO ANY PERSON OR USED ON ANY PROJECT OTHER THAN THE SPECIFIC PROJECT FOR WHICH THEY HAVE BEEN PREPARED WITHOUT THE WRITTEN CONSENT OF THE DESIGNER.
WRITTEN CONTRACT WITH THE DESIGNER IS THE CONCLUSIVE EVIDENCE OF ACCEPTANCE OF THESE RESTRICTIONS. WRITTEN DIMENSIONS SHALL TAKE PRECEDENCE OVER SCALED DIMENSIONS.

POSKITT DESIGN LTD.
2441 BELLEVUE AVENUE
WEST VANCOUVER, B.C.
V7V-1E1
TEL (604) 926-4779 FAX (604) 926-7133

COPYRIGHT - REPRODUCTION RIGHTS RESERVED

DRAWN BY: M.C.
CHECKED BY:
DATE PRINTED:

CLIENT: MR. ALI SHAHBAZ
PROJECT NAME: 2785 WILLOUGHBY RD.
SHEET TITLE: MAIN FLOOR PLAN

DATE: June 29, 2005
SCALE: 1/4" = 1'-0"
PROJECT NO.:

DRG. NO. 3
8